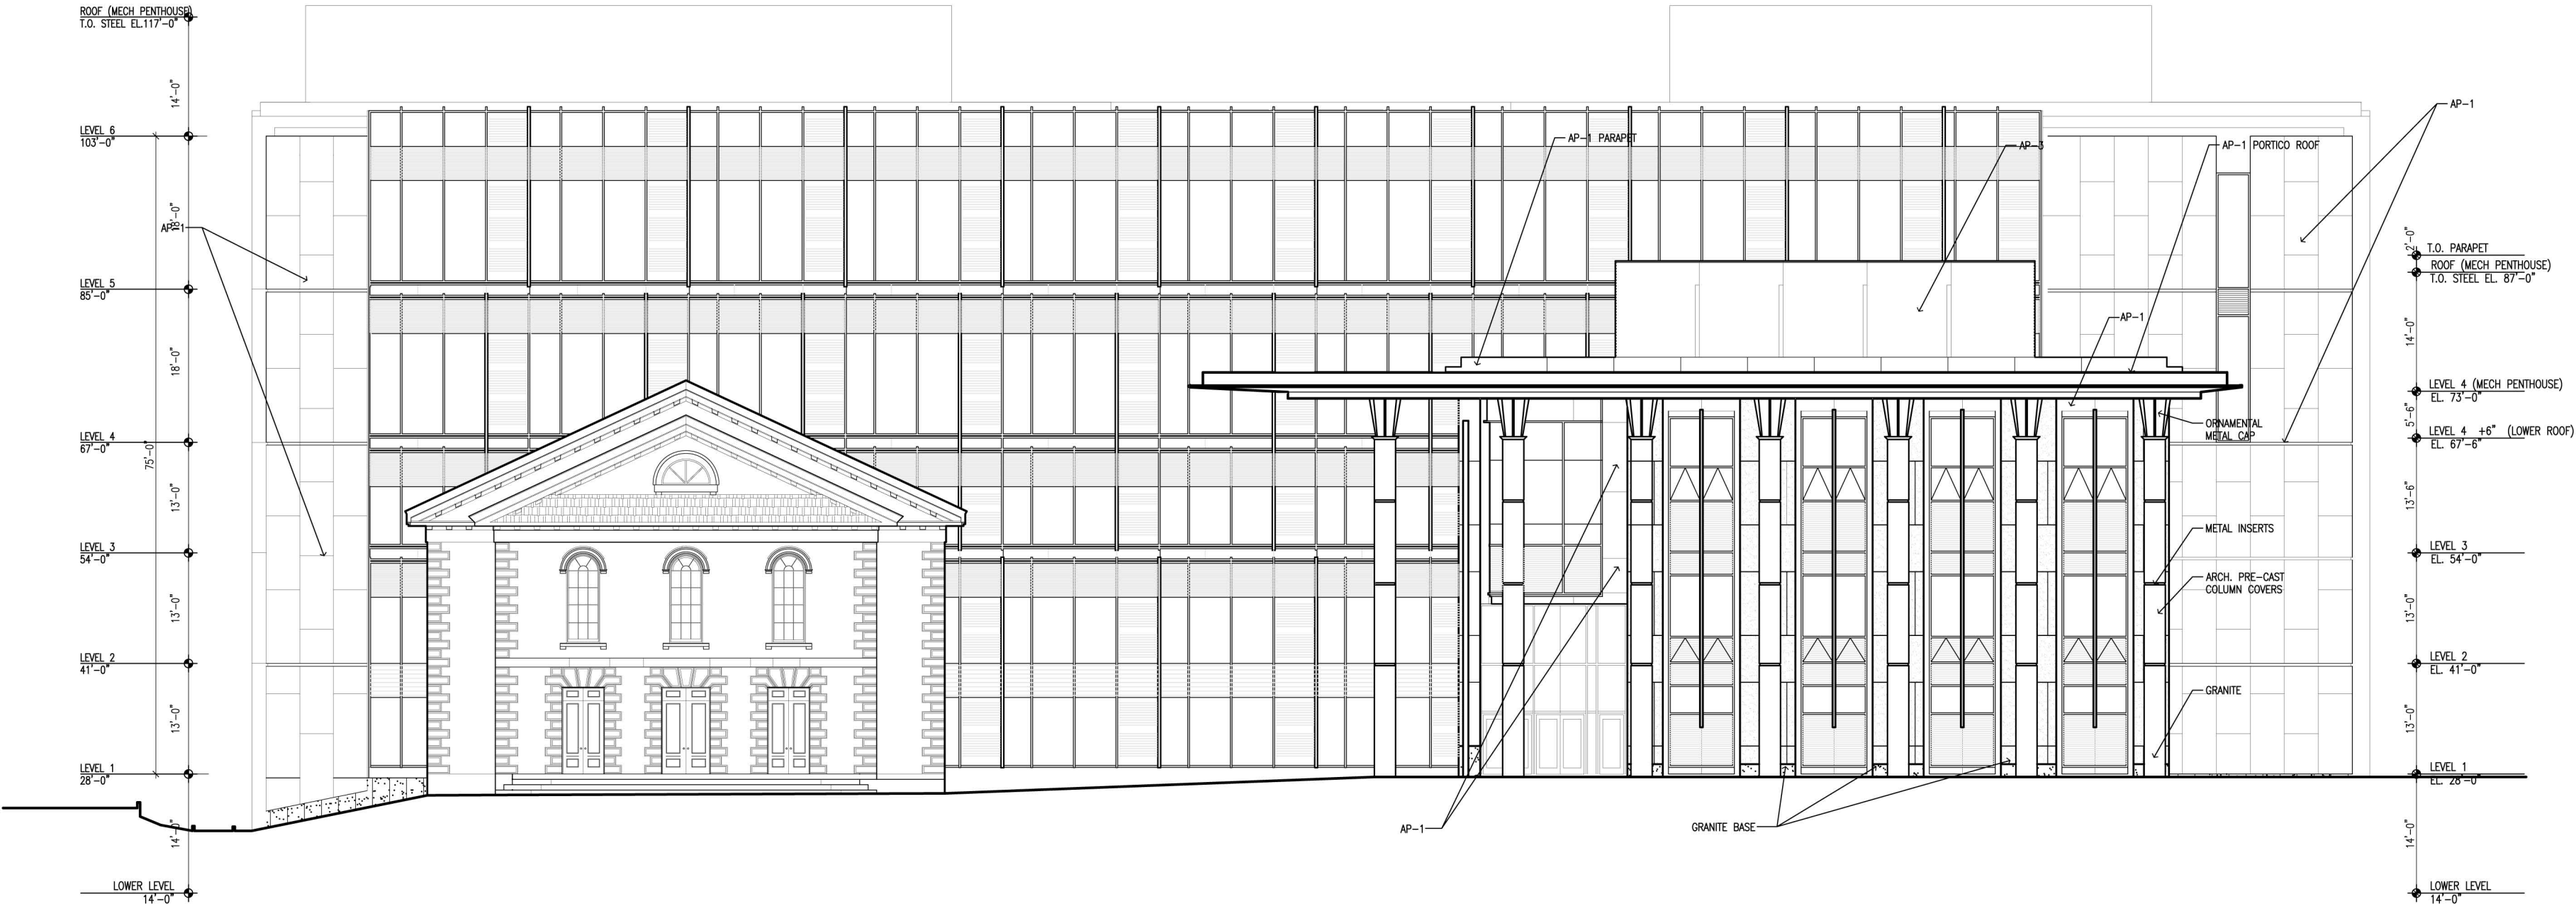

Salem Courthouse
South Elevation
12/01/2008